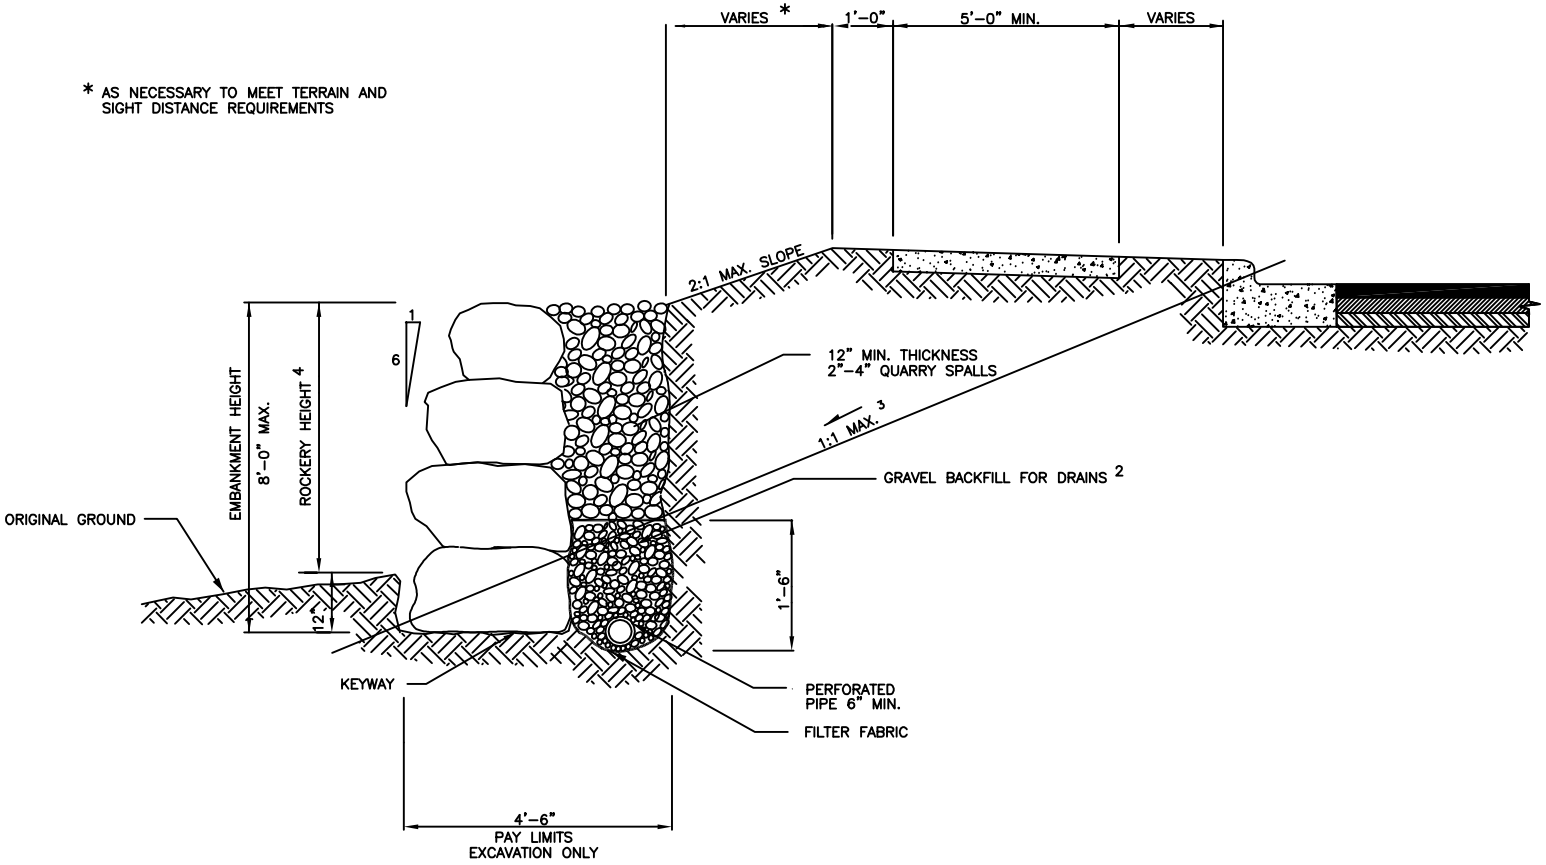

NOTES:

1. SEE SEC. 3.8.9.
2. SEE WSDOT/APWA 9-03.12[4].
3. FLATTER SLOPE MAY BE REQUIRED IN LESS STABLE SOIL.
4. CHAIN LINK FENCE, TYPE NO. 4 (WSDOT/APWA STANDARD) OR HANDRAIL REQUIRED WHEN ROCKERY HEIGHT IS 3' OR GREATER. SEE DWG. NO. 3-28.
5. TRAFFIC BARRIERS MAY BE REQUIRED ON ROADS WITH SPEED LIMITS OF 40 MPH OR GREATER, WHERE ROCKERY HEIGHTS EXCEED 6'. SEE CHAPTER 6 OF THE WSDOT DESIGN MANUAL.

CITY OF SEDRO-WOOLLEY GATEWAY TO THE NORTH CASCADES	PUBLIC WORKS DEPARTMENT	DWG. NO. 3-23

ROCK FACING, FILL SECTION