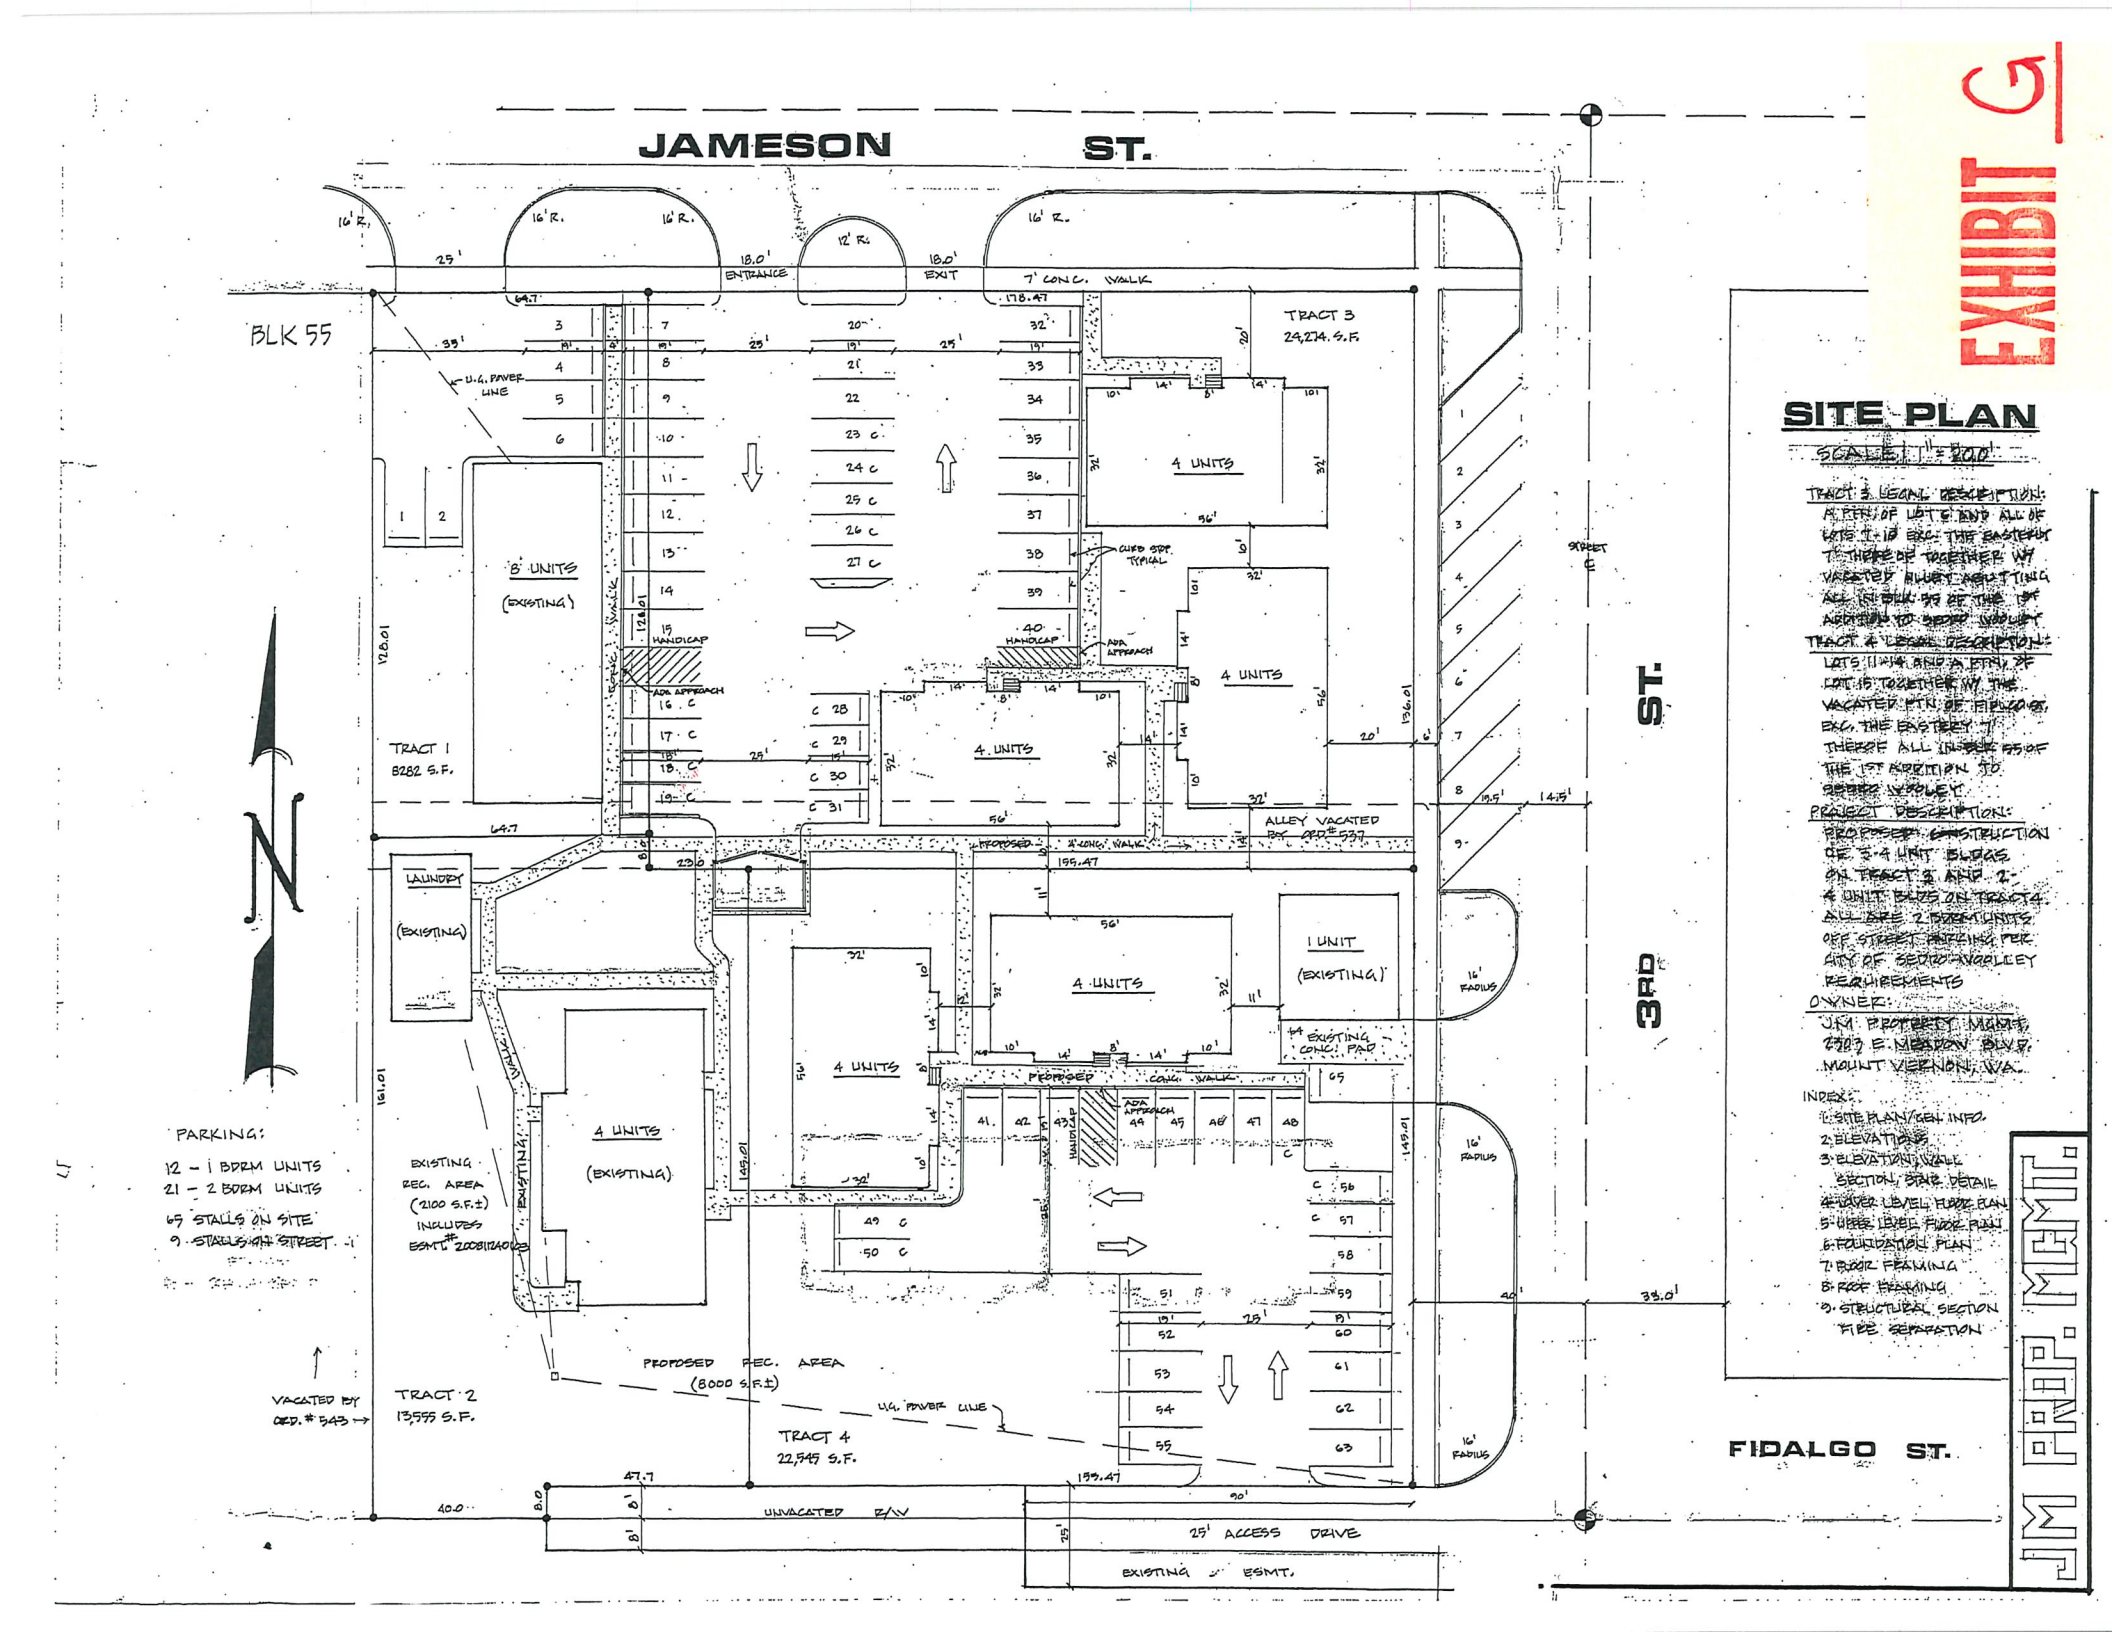

PARKING:

12 – 1 BDRM UNITS
21 – 2 BDRM UNITS
69 STALLS ON SITE
9 STALLS WITH STREET

EXHIBIT G

SITE PLAN

SCALE: 1" = 200'

TRACT 3 LEGAL DESCRIPTION:
N. 87½ OF LOT 6 AND ALL OF LOTS 7-10 EXC. THE EASTERLY 7' THEREOF TOGETHER W/ VACATED ALLEY ABUTTING ALL IN BLK. 55 OF THE 1ST ADDITION TO SEDRO WOOLLEY

TRACT 4 LEGAL DESCRIPTION:
LOTS 11-14 AND A STRIP OF LOT 15 TOGETHER W/ THE VACATED STRIP OF ALLEY ADJ. EXC. THE EASTERLY 7' THEREOF ALL IN BLK 55 OF THE 1ST ADDITION TO SEDRO WOOLLEY

PROJECT DESCRIPTION:
PROPOSED CONSTRUCTION OF 5-4 UNIT BLDGS ON TRACT 3 AND 2-4 UNIT BLDGS ON TRACT 4. ALL ARE 2 BDRM UNITS OFF STREET PARKING PER CITY OF SEDRO WOOLLEY REQUIREMENTS

OWNER:
JM PROPERTY MGMT.
2807 E. MEADOW BLVD.
MOUNT VERNON, WA.

INDEX:
1. SITE PLAN/GEN. INFO.
2. ELEVATIONS
3. ELEVATION/WALL SECTION, STAIR DETAIL
4. LOWER LEVEL FLOOR PLAN
5. UPPER LEVEL FLOOR PLAN
6. FOUNDATION PLAN
7. FLOOR FRAMING
8. ROOF FRAMING
9. STRUCTURAL SECTION FIRE SEPARATION

JM PROP. MGMT.